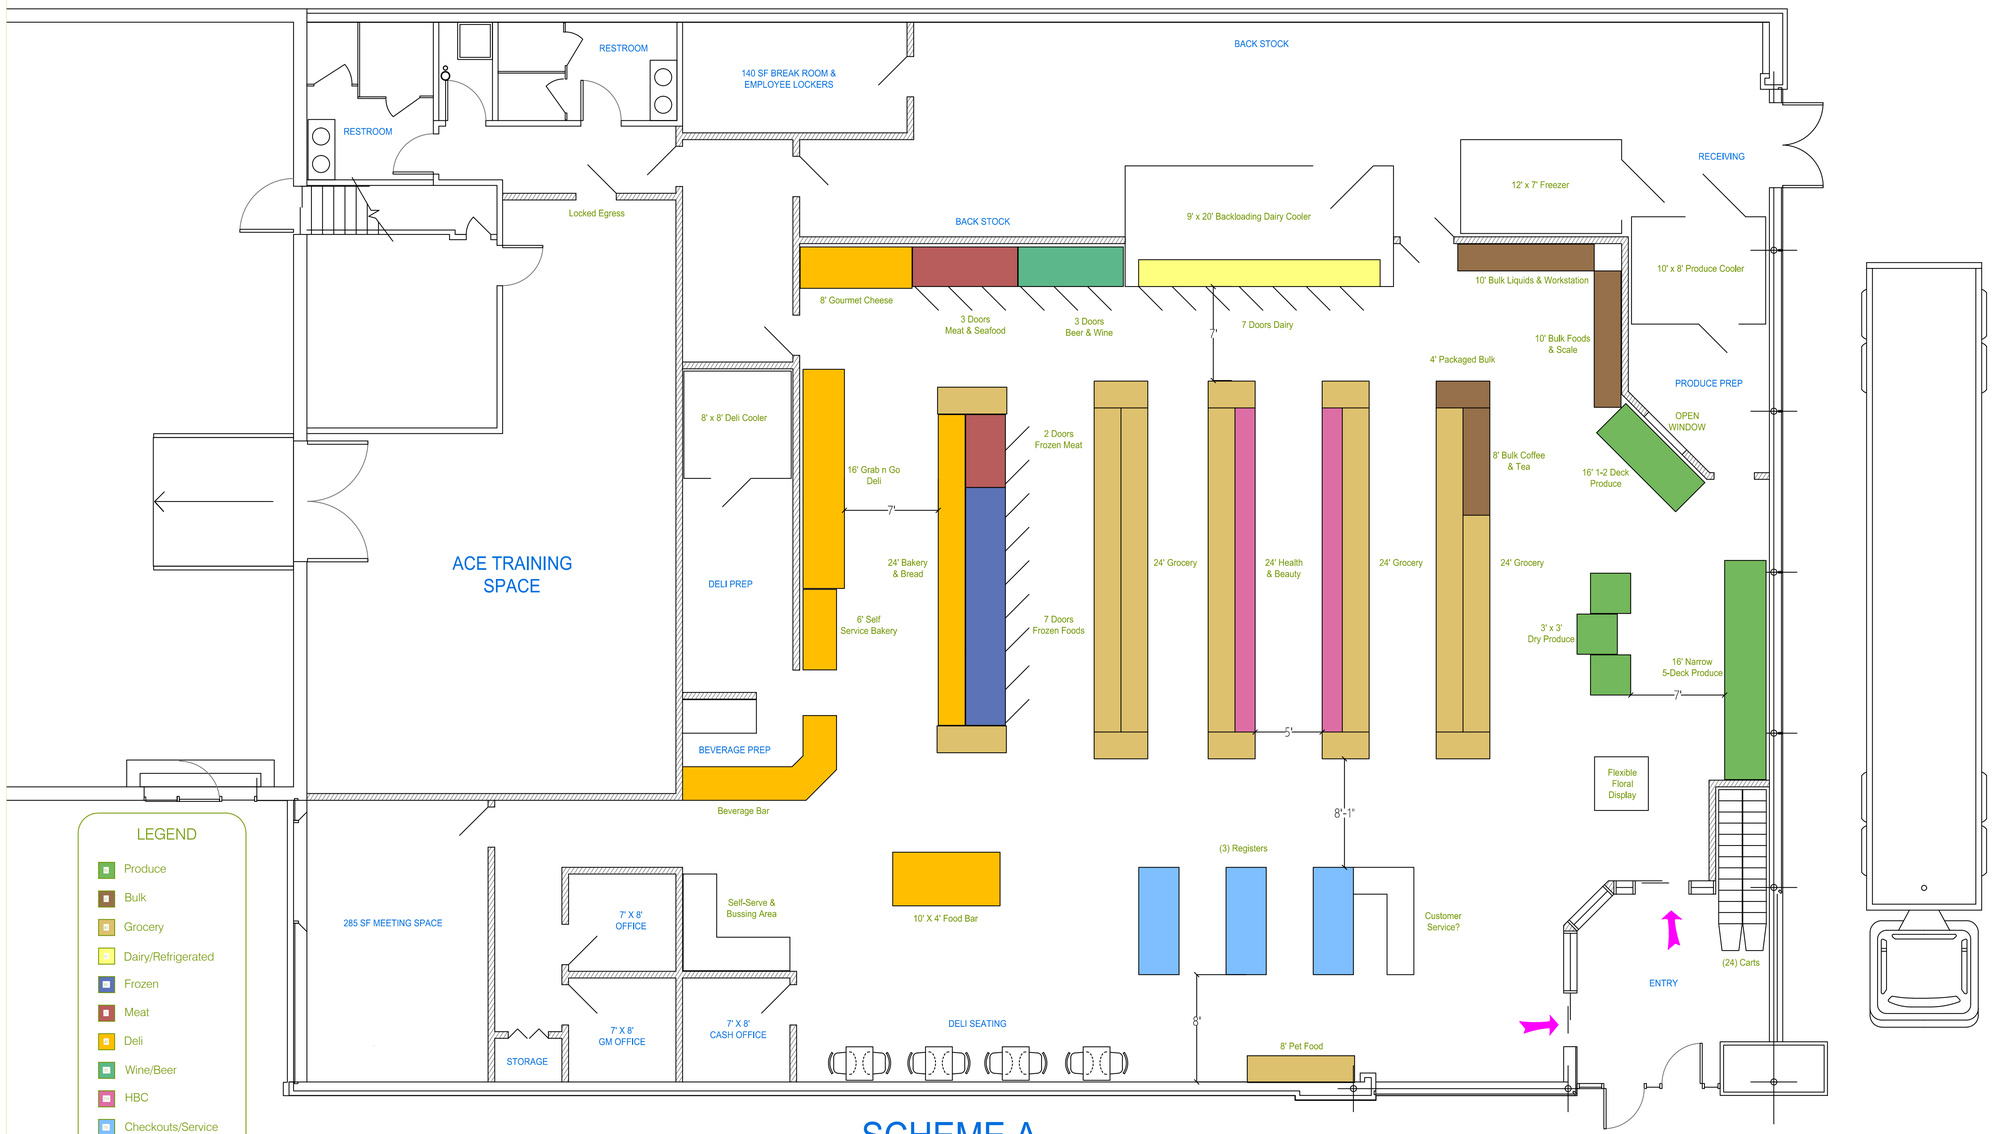

SCHEME A

TOTAL SF: 7,035

RETAIL: 4,390 (63%)

BACK ROOM: 2,645 (37%)

SHARED HARVEST FOOD CO-OP

Elgin, IL

NOT TO BE USED IN CONSTRUCTION

This drawing is submitted for design intent only. It is not to be used in lieu of necessary architectural and engineering plans nor should it be used or filed for construction permits.

Dimensions are based on information provided by others and should be field-verified.

This drawing is the sole property of CDS Consulting Co-op. Unauthorized reuse or reproduction is prohibited.

© 2013 CDS CONSULTING CO-OP

CDS Consulting Co-op
SOLUTIONS FOR COOPERATIVES

Nicole Klimek

NicoleKlimek@cdsconsulting.coop
651.353.1928

No.	Date	Revision

SCHEME A

Date: 8/4/2014
Drawn By: NK
Scale: 3/16" = 1'-0"

SK1.0